STARplex

FUNCTION PACKAGE

VENUE HIRE - THEATRE & MEETING ROOMS

STARplex

at Trinity College

18-20 Alexander Avenue
Evanston Park, SA 5116

Phone ***08 8522 0622***

www.starplex.com.au

STARplex FOR YOUR NEXT EVENT

ABOUT **US**

STARplex is a sports, training, arts and recreation facility, located only 45 minutes north of Adelaide and on the door step of Gawler that offers friendly and professional services for improved community health and well being.

With over 9,000 visits per week, the complex has something for everyone!

As part of Trinity College, STARplex offers event spaces to suit both small and large requirements. Whether you're looking for a location for your next club meeting, staff training session, conference, seminar, corporate event or live theatre performance...***STARplex has you covered!***

SELECT ONE OF OUR THREE OPTIONS *We can cater for all occasions.*

HEWITSON THEATRE

1,200+ capacity

The Hewitson Theatre is a multi-million dollar, multi-purpose functions facility that can house a wide range of productions and functions. The Hewitson Theatre boasts first-class digital audio technology and a wide range of modern LED and conventional lighting fixtures.

MEZZANINE MEETING ROOM

65 capacity

The Mezzanine Meeting Room, on the upper-ground floor of the complex, overlooks The Avenue Café and the entry foyer of STARplex. The room offers a kitchenette and full AV integration with built in audio and projection systems.

ACCESS TRAINING ROOM

40 capacity

The Access Training Room, adjacent to the STARplex Courts Stadium, is a multipurpose meeting and training room. Offering projection and audio facilities, this space is great for meetings, lectures and training.

HEWITSON THEATRE

STARplex

www.starplex.com.au

HEWITSON THEATRE

STARplex

The Hewitson Theatre at STARplex can seat **1,175+** people in a Full Theatre seating layout or up to **550** people at round tables for a Cabaret event.

This level of flexibility is made possible by our Theatre's unique tiered auditorium design.

The auditorium is acoustically padded and has a state-of-the-art Allen & Heath audio control system, alongside a pair of EAW Front of House speakers.

The Front of House speakers are complimented by a pair of subwoofers that pick up the low end definitions of the audio system.

This system is paired with repeater delays in the middle of the room, ensuring the entire space is filled with audio.

4 Fold back sends, as well as an additional on stage side fill send, mean there are always options for audio on stage.

LAYOUT	CAPACITY
Full Theatre	1,175 seats
Half Theatre *3/4 theatre layout: allows for bar/merchandise*	857 seats
Full Cabaret *Full Cabaret layout (round tables): allows for bar*	550 seats
Hall Mode *Full Theatre & extended into STARplex Courts Stadium. *Available on request.*	4,000 seats

KEY FEATURES

WHEELCHAIR ACCESS

HEARING LOOP

FREE CARPARK

www.starplex.com.au

HEWITSON THEATRE

STARplex

PRICING *(ex. GST)*

HIRE OPTIONS	PRICE
Full Day	$1,550.00
Half Day *(less than 7 hours)*	$925.00

INCLUDED IN YOUR HIRE

- Full access to facilities
  - > Hewitson Theatre Auditorium
  - > Theatre Stage and Side Wings
  - > Green room, Dressing Room Space and separate Male/Female Toilets (below)
- PA System (variable suitability)
- Lectern and Microphone
- Stage Fold back and Side fill sends
- Side stage audio playback (3.5mm jack)
- 7 (up to) Wireless Hand-held Microphones
- Full stage lighting with conventional and LED fixtures
- Bar setup (managed by STARplex) if required (staffing costs additional)
- 1x Front of House Staff for 1 day of shows

ADDITIONALS

- **Theatre Technician** (required for any hire) ..... **$52.00** *per/hour*
- **Front of House/Bar Staff** (additional required every additional 250 guests) ..... **$47.00** *per/hour*
- **Reception Staff** (if outside of business hours) ..... **$40.00** *per/hour*
- **Round Tables Cloths** (BYO or hire - required) ..... **$7.50** *per/table*
- **Trestle Table Cloths** (BYO or hire - required) ..... **$7.20** *per/table*
- **Temporary Liquor License** ..... **$90.00** *per/day*
- **BYO Liquor License** ..... **$90.00** *per/day*

TECHNICAL DETAILS:

All audio files should be in an MP3 or WAV format on a USB. STARplex uses the HDMI standard, connection to our vision infrastructure is via HDMI only. Any adapters necessary must be supplied by the hirer

Technical Specifications can be found: *www.starplex.com.au*

Ask about our community discounts upon enquiry!

**conditions apply*

**pricing valid until 31 December 2022*

www.starplex.com.au

HEWITSON THEATRE

STARplex

LAYOUT OPTIONS

FULL THEATRE

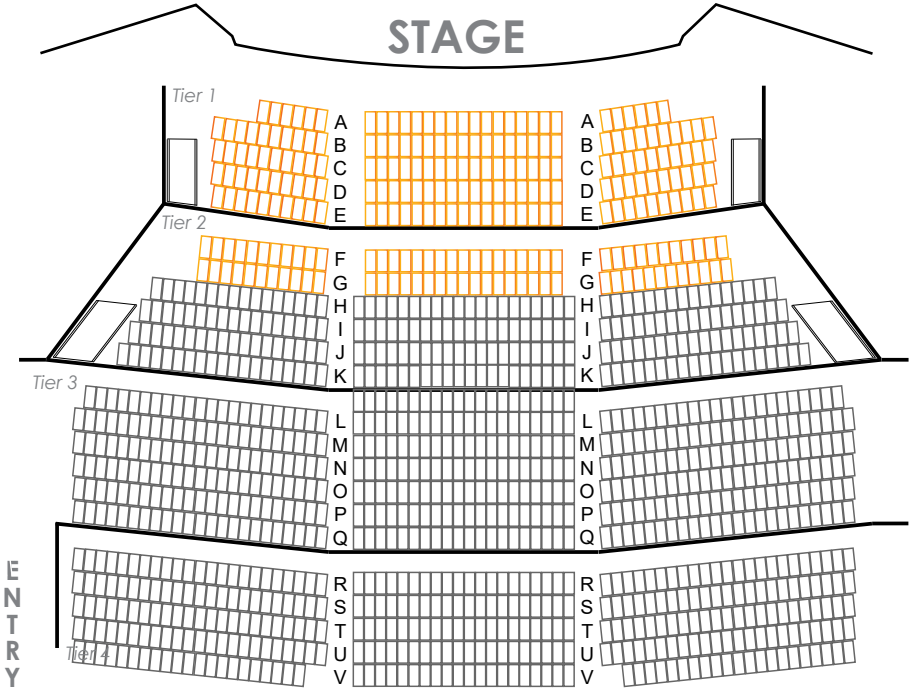

FULL THEATRE SEATING

TIER	NUMBER OF SEATS
Tier 1	177 seats
Tier 2	286 seats
Tier 3	394 seats
Tier 4	318 seats
TOTAL	**1,175 seats**

CABARET/BANQUET

TIER	NUMBER OF TABLES
Tier 1	9 tables
Tier 2	14 tables
Tier 3	20 tables
Tier 4	12 tables
TOTAL	**55 tables**

Note: 10 Chairs surround each round table.

1,200+ Theatre capacity

550 Cabaret/Banquet Capacity

1,500 Cocktail Capacity

Technical Specifications: *www.starplex.com.au*

CABARET/BANQUET

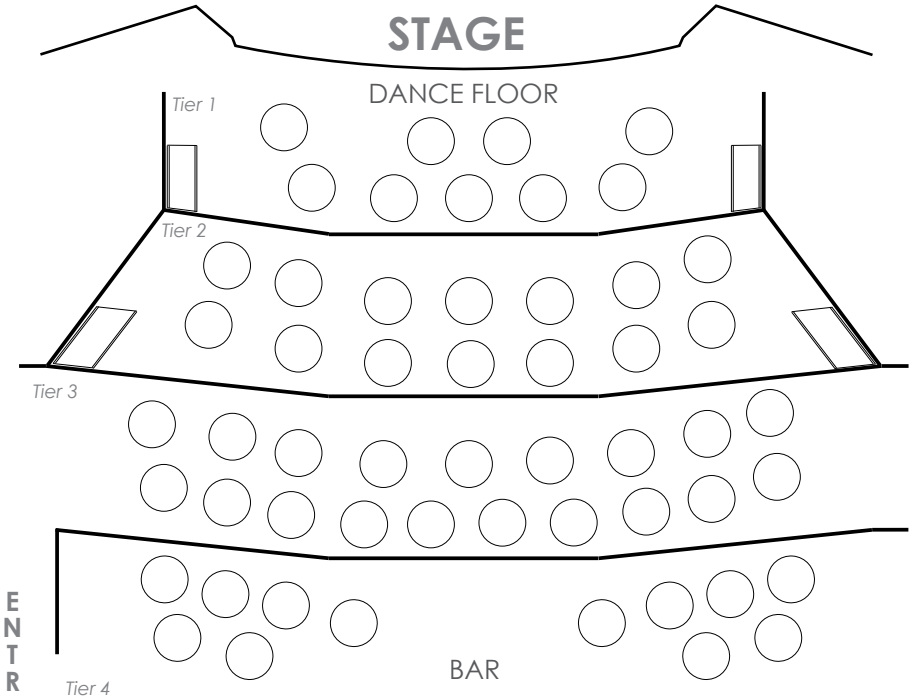

COCKTAIL/CONFERENCE

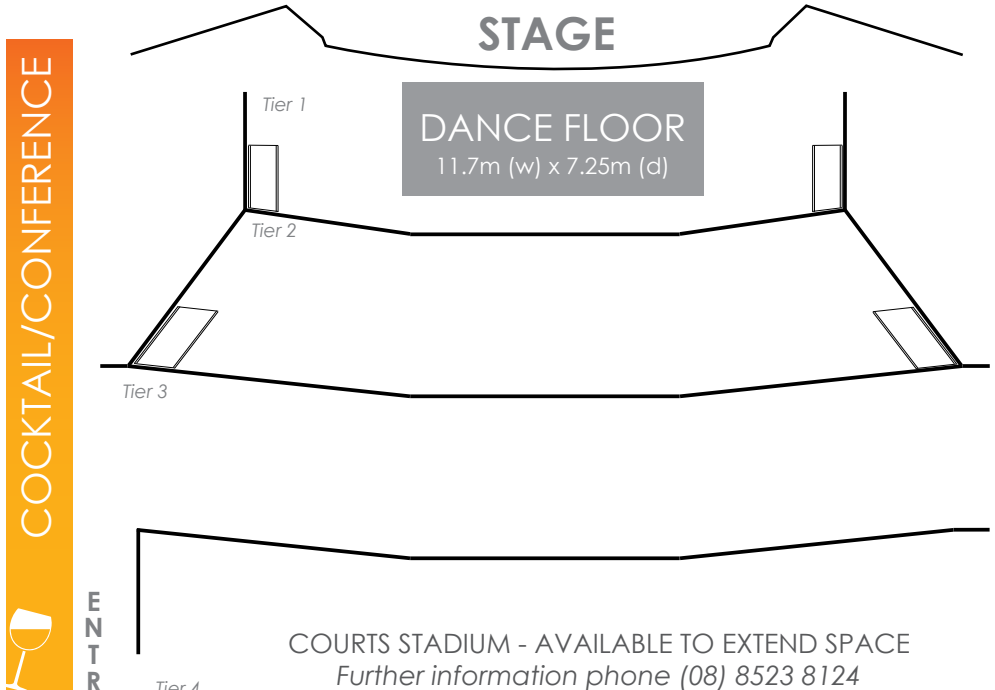

COURTS STADIUM - AVAILABLE TO EXTEND SPACE

Further information phone (08) 8523 8124

www.starplex.com.au

HEWITSON THEATRE, STARplex (FLOOR PLAN OF STAGE)

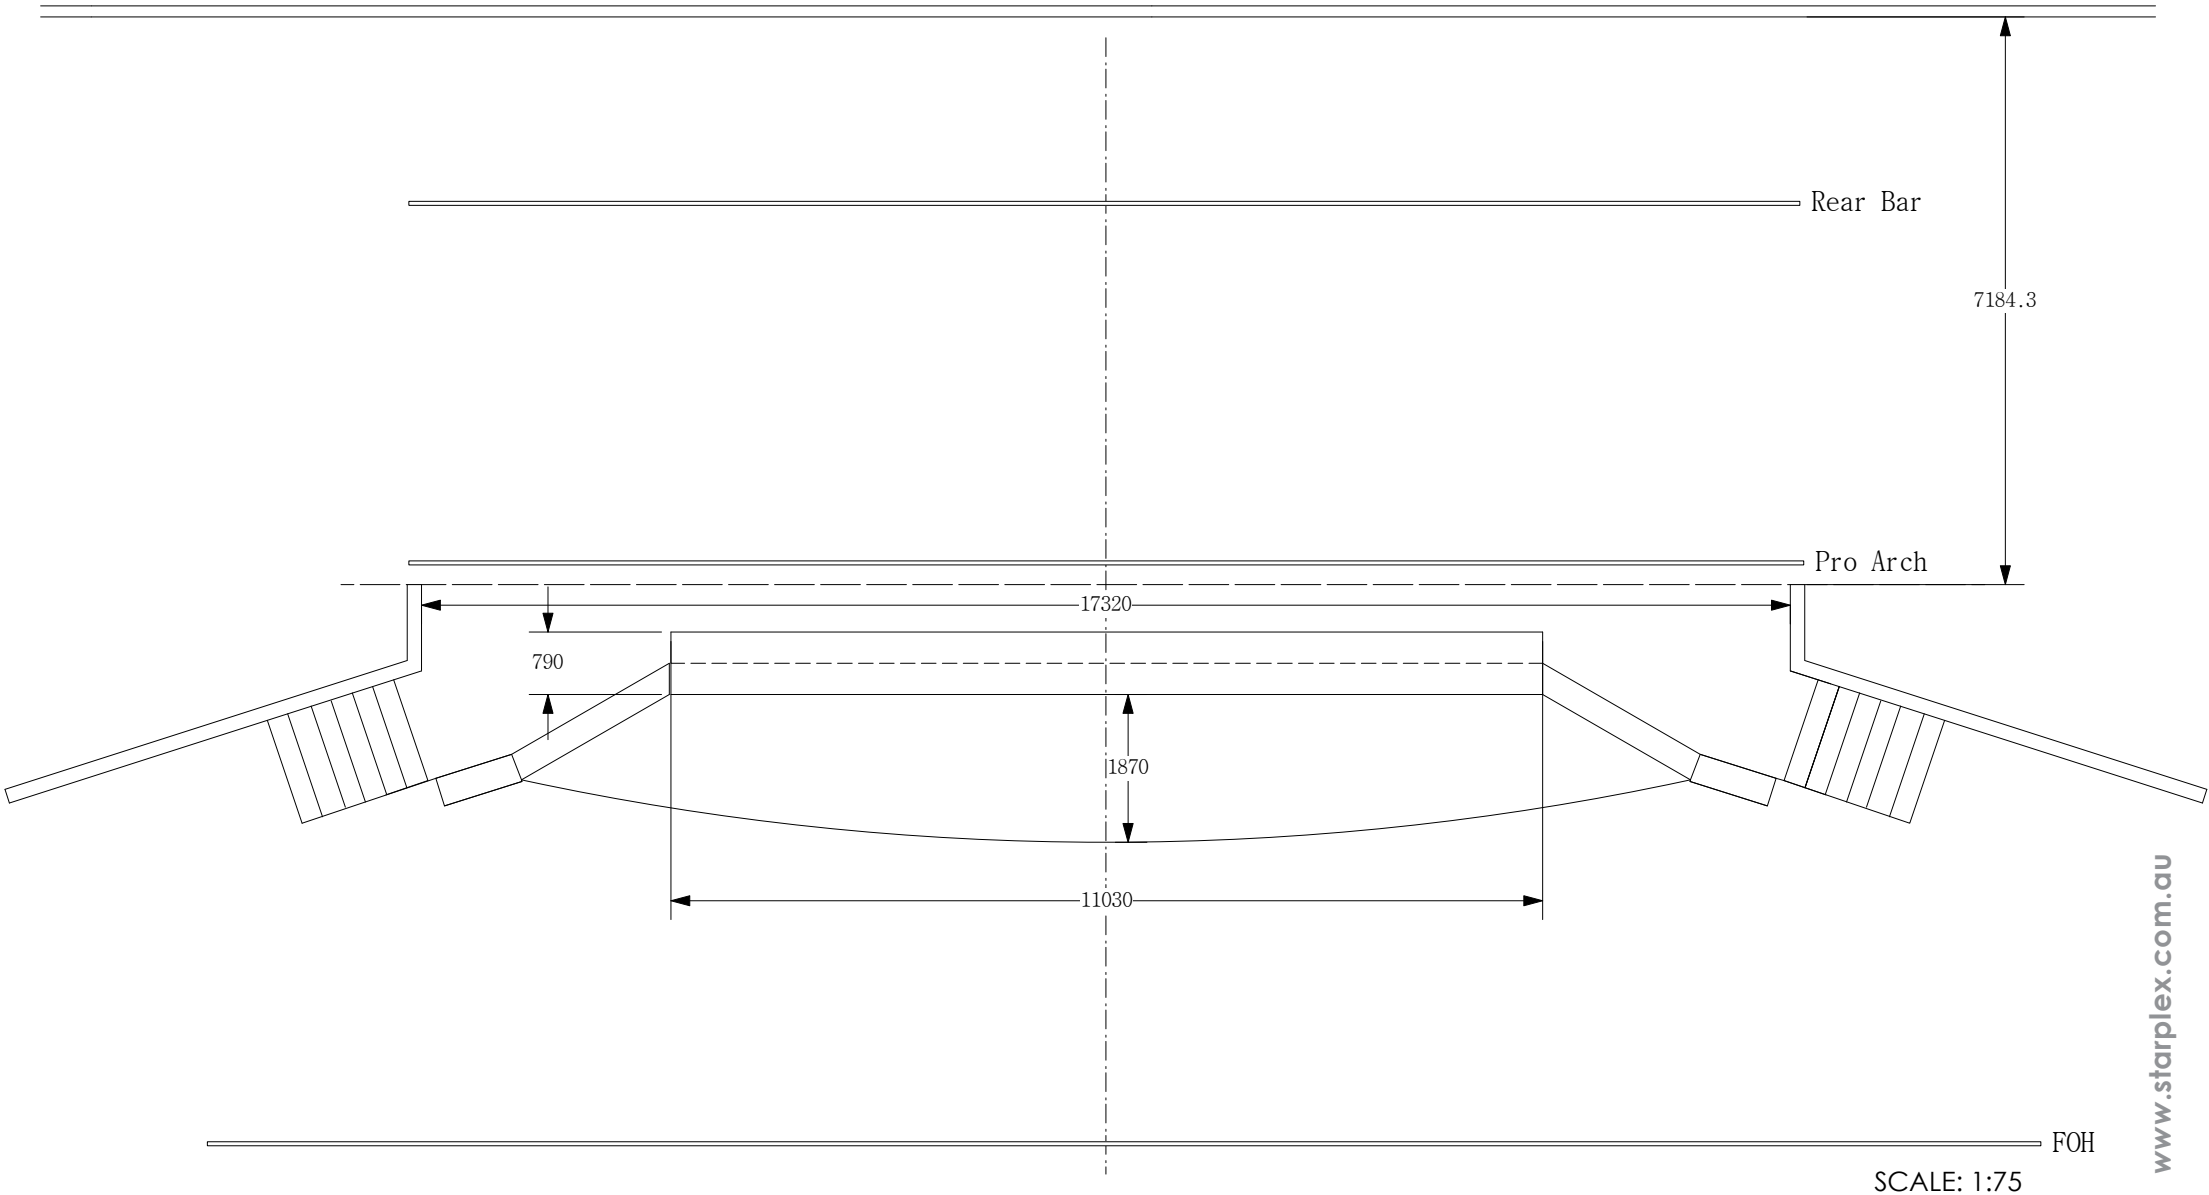

SCALE: 1:75

www.starplex.com.au

HEWITSON THEATRE, STARplex (STAGE & CATWALK CROSS SECTION)

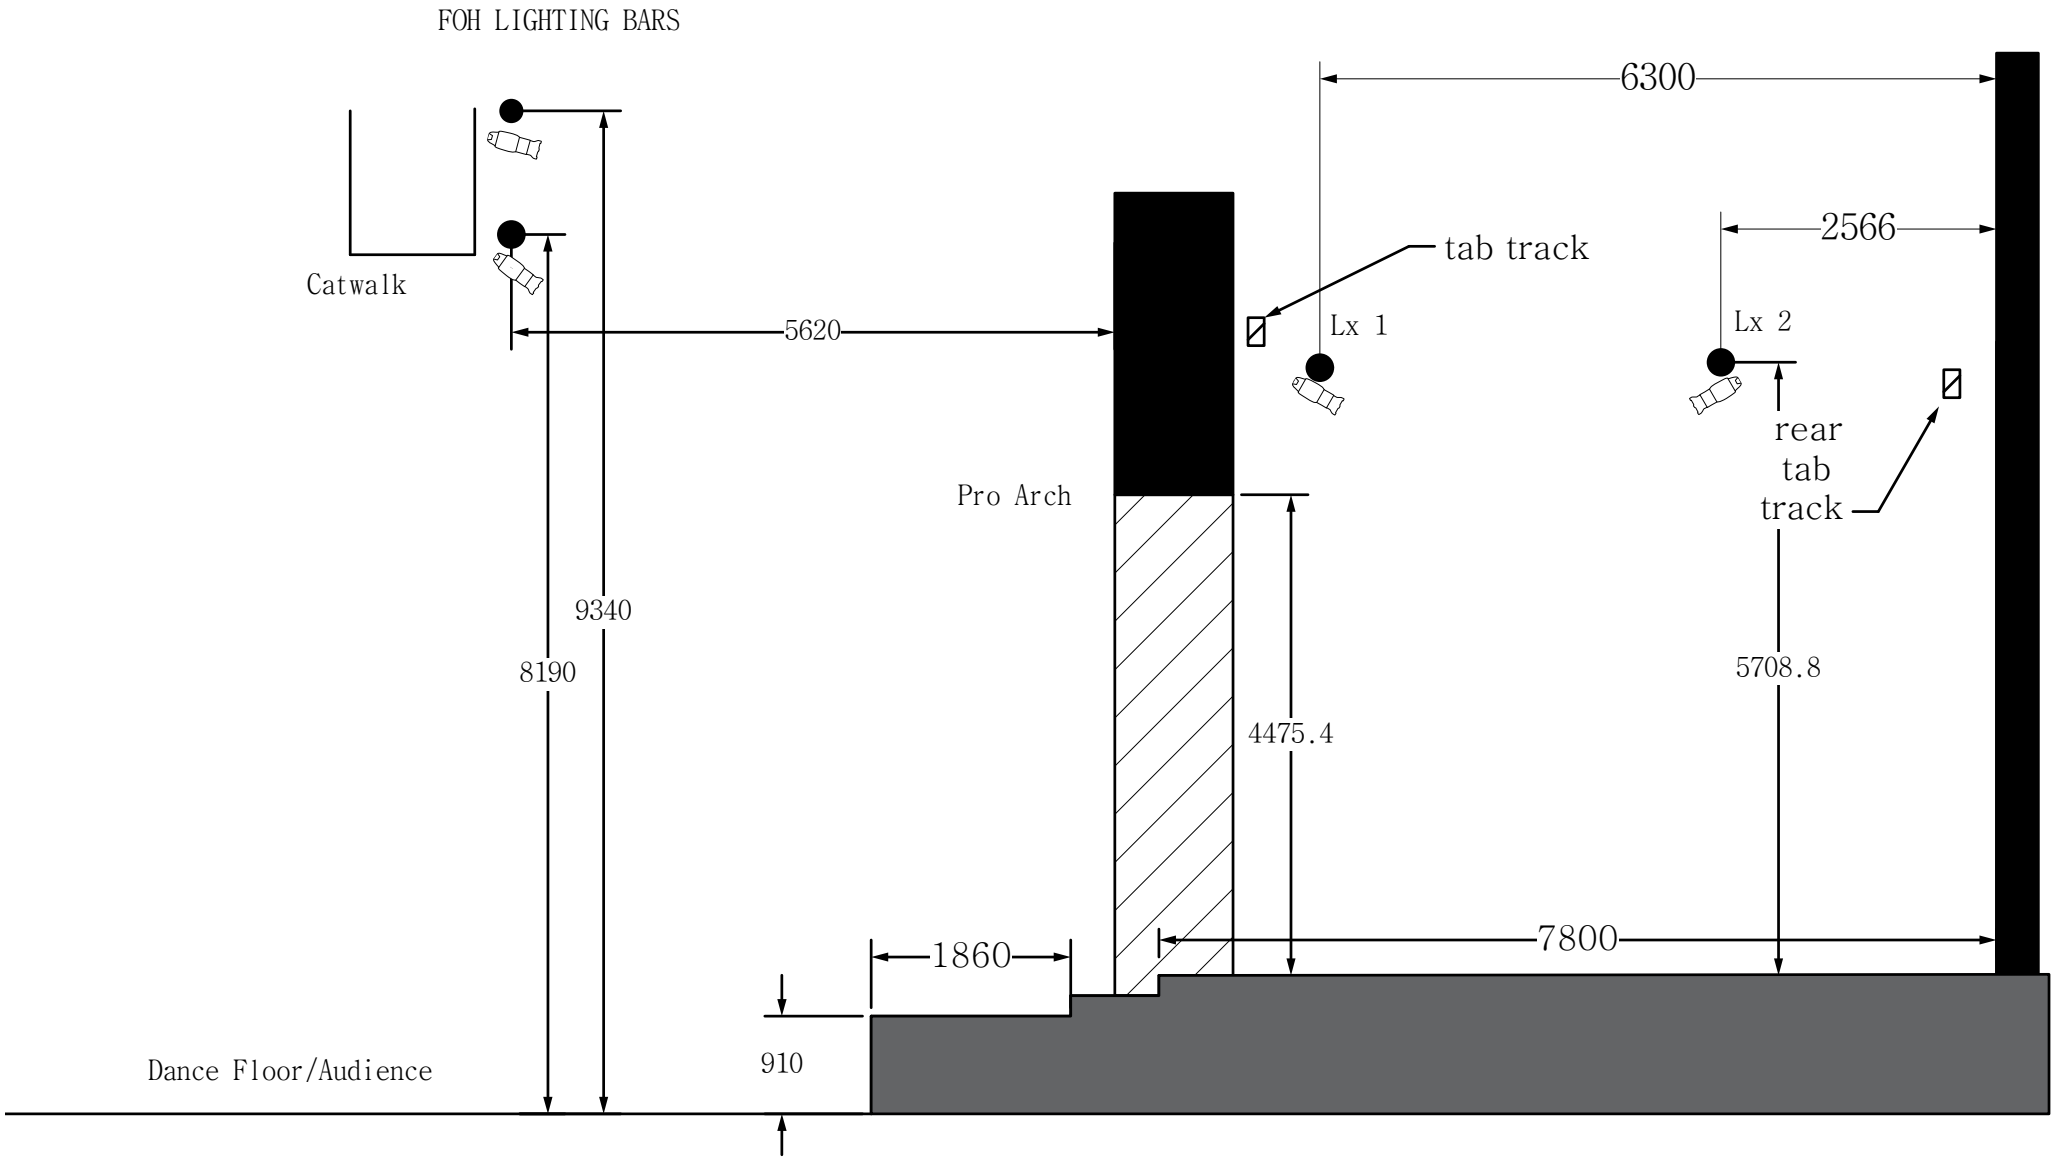

SCALE: 1:50
(@A3 PRINT)

www.starplex.com.au

THE MEZZANINE

STARplex

www.starplex.com.au

THE MEZZANINE

STARplex

The Mezzanine at STARplex is our only facility on the upper-ground floor and overlooks The Avenue Café and the STARplex Common.

The Mezzanine is able to be flexible, and allows for various different setups. The room is great for small presentations, seating up to **45**, but can also allow for a lecture or boardroom style setup.

The Mezzanine also has projection facilities that link in with ceiling speakers to offer audio across the room.

LAYOUT	CAPACITY
Presentation	45 seats
Interactive/Lecture	35 seats *(at tables)*
Boardroom	20 seats *(at tables)*
Cocktail	10 - 65

KEY FEATURES

BASIC KITCHEN

HOT BEVERAGES

FREE CARPARK

THE MEZZANINE

STARplex

PRICING *(ex. GST)*

HIRE OPTIONS	PRICE
Full Day	$175.00
Sessional *(up to 5 hours)*	$95.00

INCLUDED IN YOUR HIRE

- Full access to facilities
  - > Mezzanine Room
  - > Kitchenette
  - > Table and chairs set-up variations
- Help-yourself Tea, Coffee and hot drinks
- Large 75" TV Display for presentations
- Whiteboard for hands on presentations
- In-built ceiling audio system

ADDITIONALS

- **Catering** ..... **By negotiation**
- **Reception Staff** (if outside business hours) ..... **$40.00** *per/hour*
- **Laptop** (if not bringing own) ..... **$35.00** *per/session*
- **WiFi Access** (on request - 1 device only) ..... **FREE**
- **Round Tables Cloths** (BYO or hire - required) .... **$7.50** *per/table*
- **Trestle Table Cloths** (BYO or hire - required) ..... **$7.20** *per/table*
- **Temporary Liquor License** ..... **$90.00** *per/day*
- **BYO Liquor License** ..... **$90.00** *per/day*

TECHNICAL DETAILS:
STARplex uses the HDMI standard, connection to our vision infrastructure is via HDMI only. Any adapters necessary must be supplied by the hirer
Audio is via 1x 3.5mm mini-jack only

Technical Specifications can be found: *www.starplex.com.au*

Ask about our community discounts upon enquiry!

**conditions apply*

**pricing valid until 31 December 2022*

www.starplex.com.au

ACCESS TRAINING ROOM

STARplex

www.starplex.com.au

ACCESS TRAINING ROOM

STARplex

The Access Training Room is adjacent to the STARplex Courts Stadium. The close proximity makes it great for use as a trainers/coaches room during large sporting tournaments. Furthermore the Access Training Room offers corporate facilities such as a projector, tea and coffee, tables and chairs for lectures or educational seminars.

The Access Training Room is able to be flexible, and allows for various different setups. The room is great for small presentations, seating up to **35**, but can also allow for a lecture or boardroom style setup.

The Access Training Room has audio built-into the projection suite that allows for audio to fill the room.

LAYOUT	CAPACITY
Presentation	35 seats
Interactive/Lecture	25-30 seats *(at tables)*
Boardroom	10-15 seats *(at tables)*
Cocktail	5 - 40

KEY FEATURES

WHEELCHAIR ACCESS

HOT BEVERAGES

FREE CARPARK

COURT ACCESS

ACCESS TRAINING ROOM *STARplex*

PRICING *(ex. GST)*

HIRE OPTIONS	PRICE
Full Day	$175.00
Sessional *(up to 5 hours)*	$95.00

INCLUDED IN YOUR HIRE

- Full access to facilities
  > Access Training Room
  > Table and chairs set-up variations
- Help-yourself Tea, Coffee and filtered water
- Large Presentation Projector
- Quick access to the STARplex Courts Stadium
- Immediate Carpark access
- Wheelchair accessible
- Whiteboard for hands on presentations
- Integrated audio system

ADDITIONALS

- **Catering** ..... **By negotiation**
- **Reception Staff** (if outside business hours) ..... **$40.00** *per/hour*
- **Laptop** (if not bringing own) ..... **$35.00** *per/session*
- **WiFi Access** (on request - 1 device only) ..... **FREE**
- **Round Tables Cloths** (BYO or hire - required) .... **$7.50** *per/table*
- **Trestle Table Cloths** (BYO or hire - required) ..... **$7.20** *per/table*
- **Temporary Liquor License** ..... **$90.00** *per/day*
- **BYO Liquor License** ..... **$90.00** *per/day*

TECHNICAL DETAILS:
STARplex uses the HDMI standard, connection to our vision infrastructure is via HDMI only. Any adapters necessary must be supplied by the hirer
Audio is via 1x 3.5mm mini-jack only

Technical Specifications can be found: *www.starplex.com.au*

Ask about our community discounts upon enquiry!

**conditions apply*

**pricing valid until 31 December 2022*

www.starplex.com.au

Bring your event to life!

FURTHER INFORMATION

CONTACT STARplex...

Nathan Reichstein
Theatre and Bookings Coordinator

18-20 Alexander Avenue
Evanston Park, SA 5116

nathan.reichstein@starplex.com.au

Ph (08) 8523 8124
Int'l Caller 0011 61 8 8523 8124

www.starplex.com.au

STARplex
at Trinity College